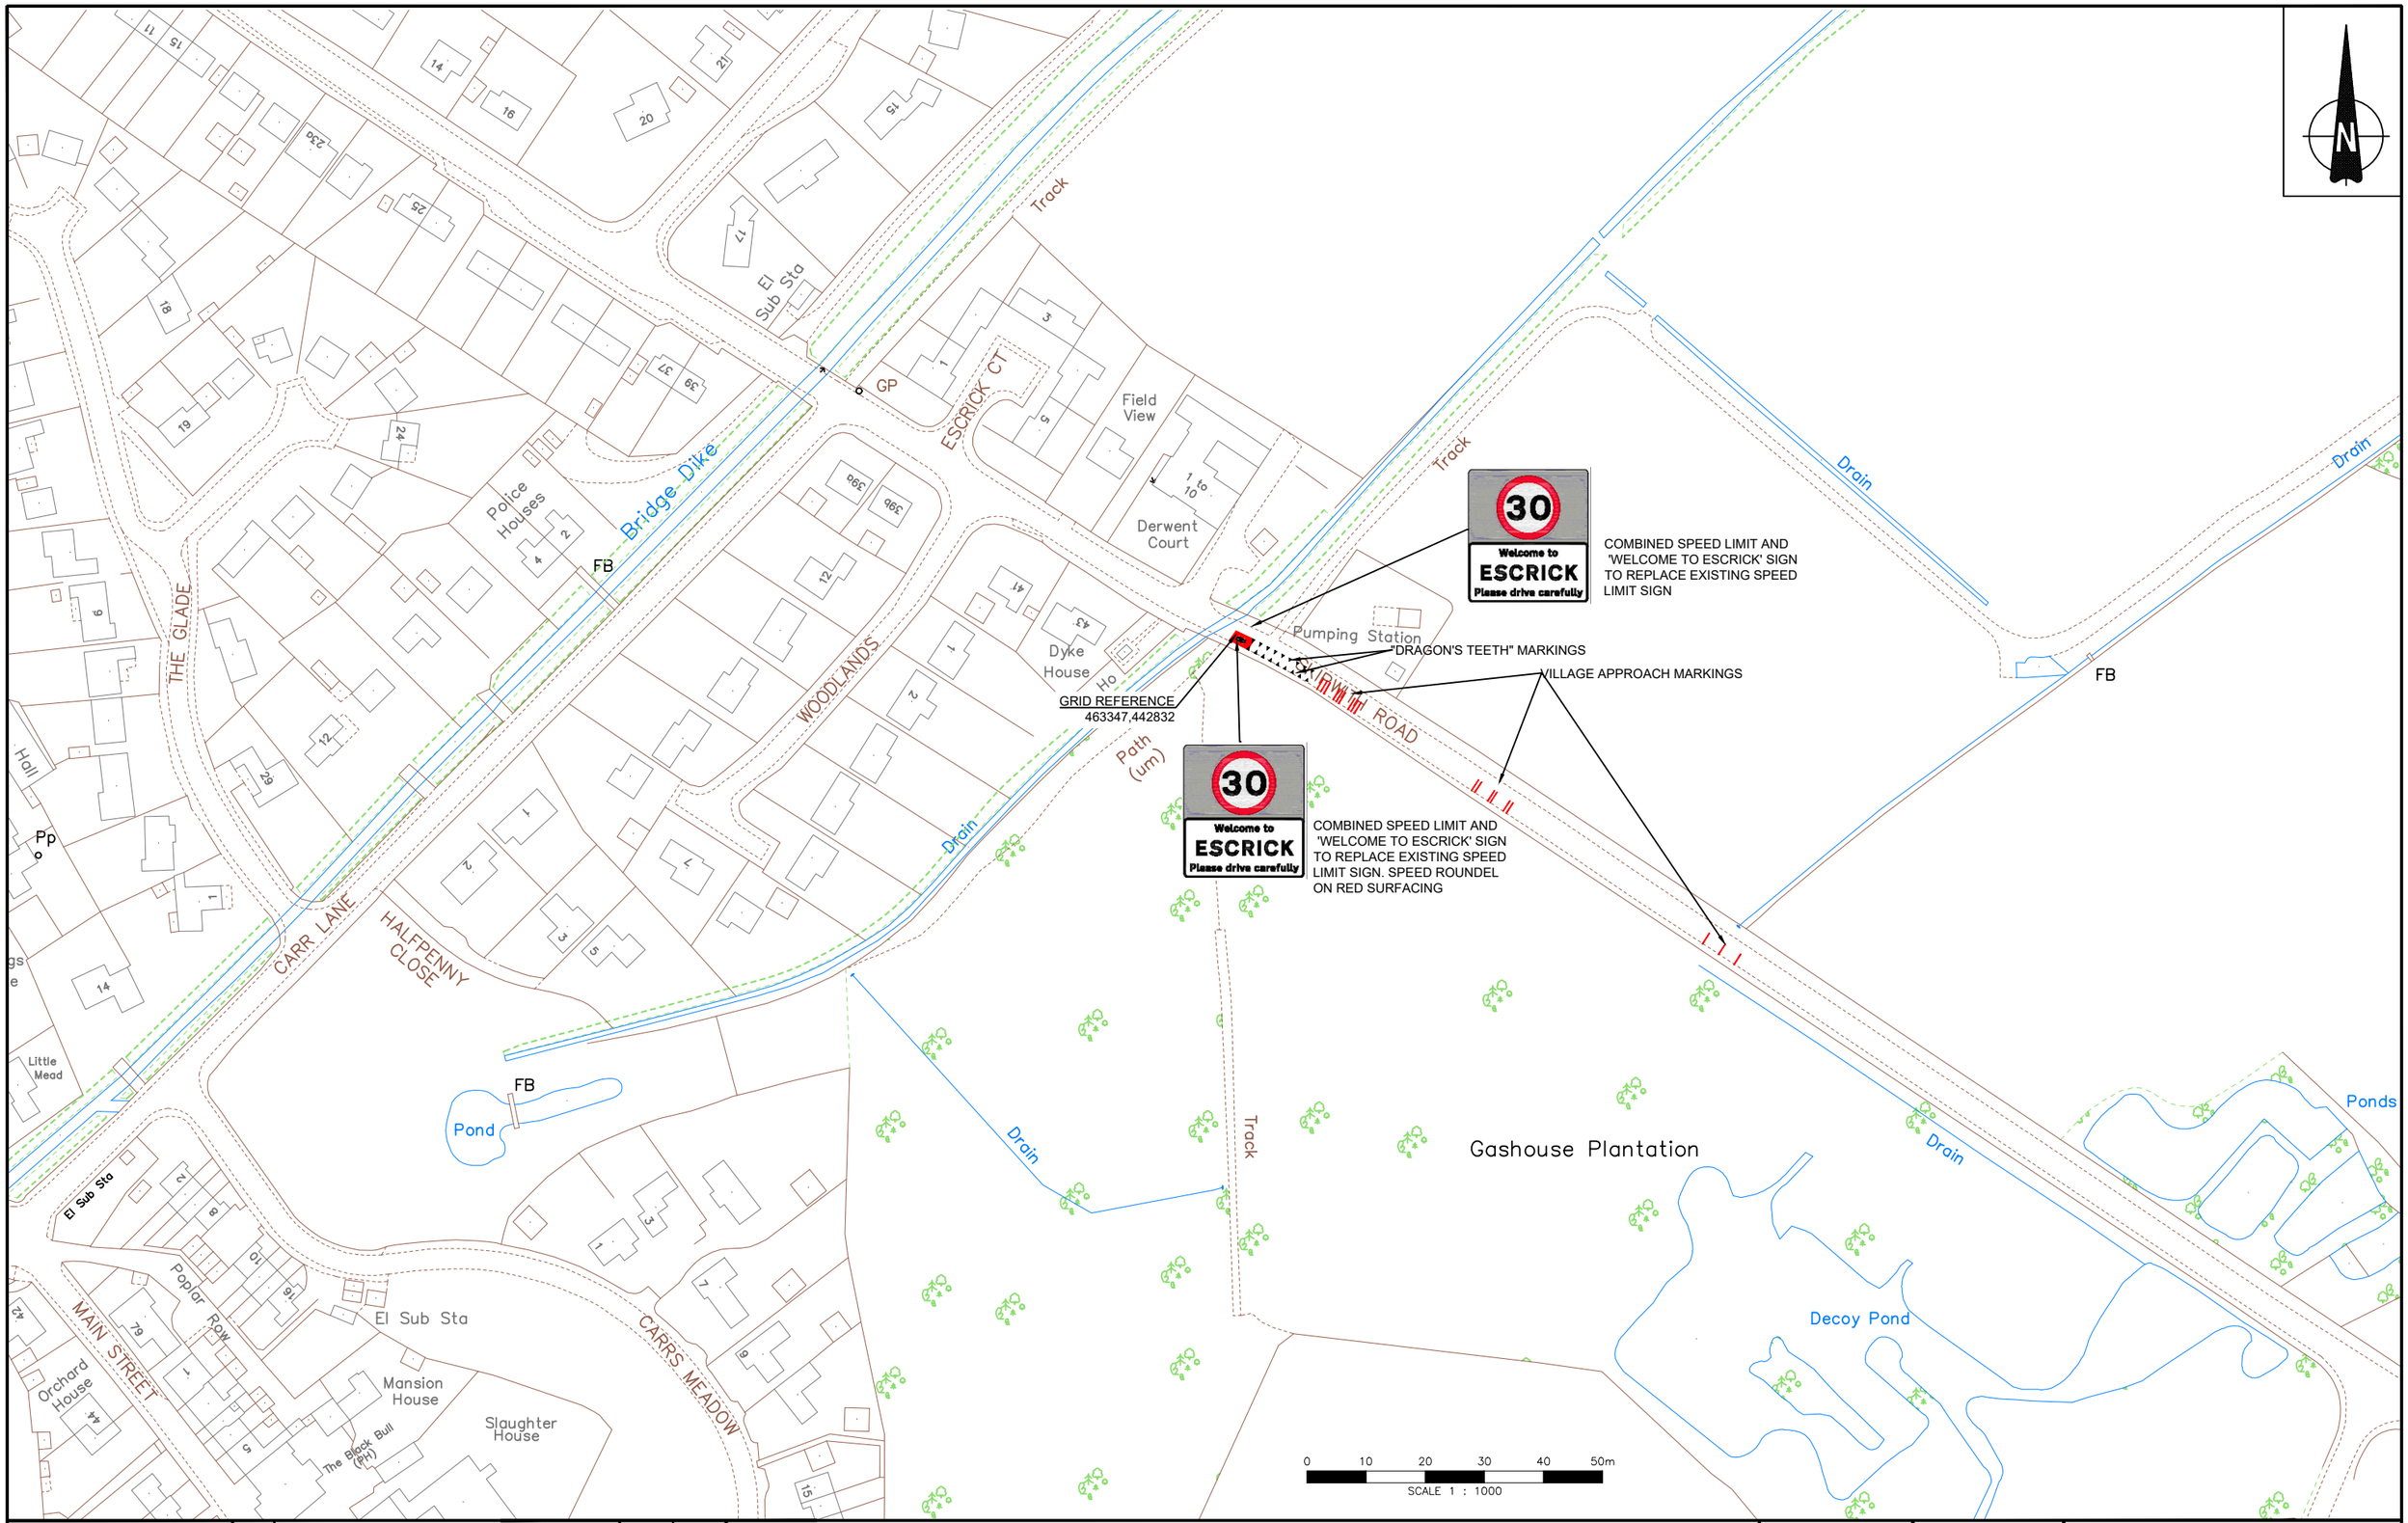

highways

This map is reproduced from Ordnance Survey material with the permission of Ordnance Survey on behalf of the Controller of Her Majesty's Stationery Office © Crown copyright. Unauthorised reproduction infringes Crown copyright and may lead to prosecution or civil proceedings. North Yorkshire County Council. 100017946 (2021)

REV.	REVISION DETAILS	BY	DATE
		CHECKED	APPROVED

PROJECT :– ESCRICK GATEWAY
SIGN, DRAGON'S TEETH, VILLAGE APPROACH BARS

DRG. TITLE :– LOCATION PLAN AND DETAILS

DRAWN LEW	ORIGINAL DRAWING SIZE 297 x 421 (A3)	SCALE:– 1:1000
CHECKED		DATE:– 27/08/21
APPROVED/AUTHORISED	CONTRACT DRAWING No	DRAWING No :– LA302137 / 001

Computer Filename : A19 WHITLEY PED REFUGE